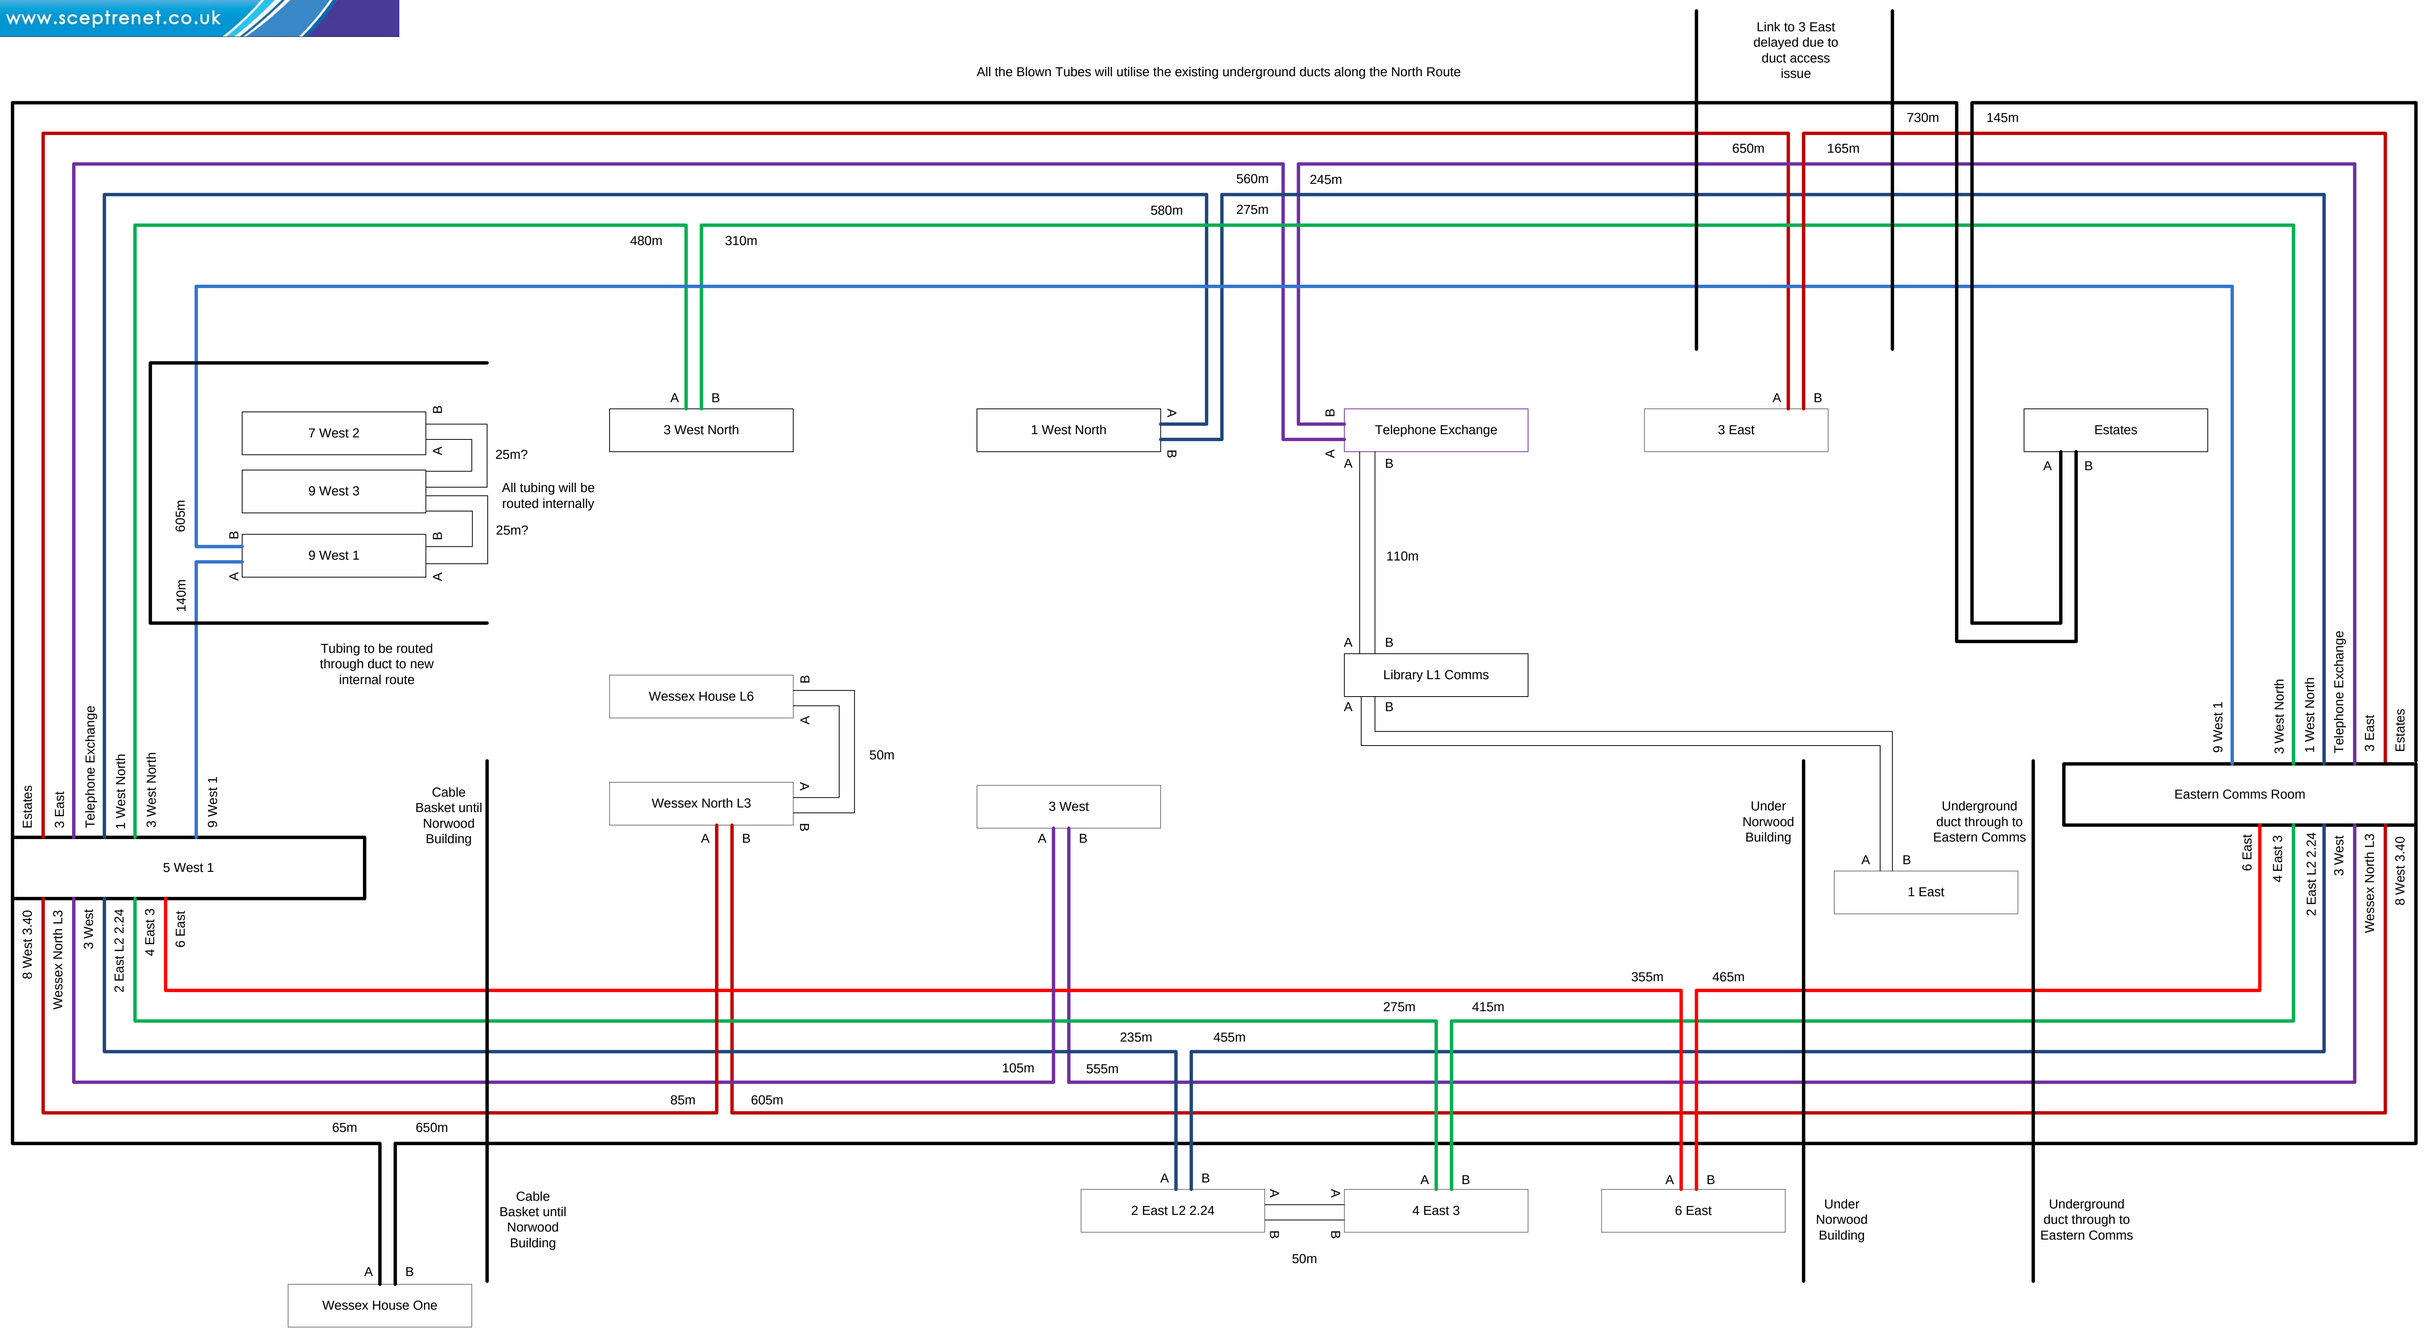

Bath University Blown Fibre Infrastructure Project	SIZE A1	FSCM NO	DWG NO SCE/113	REV C
DRAWN David Benning				
ISSUED 14th May 2010	SCALE NTS		SHEET 1 OF 1	